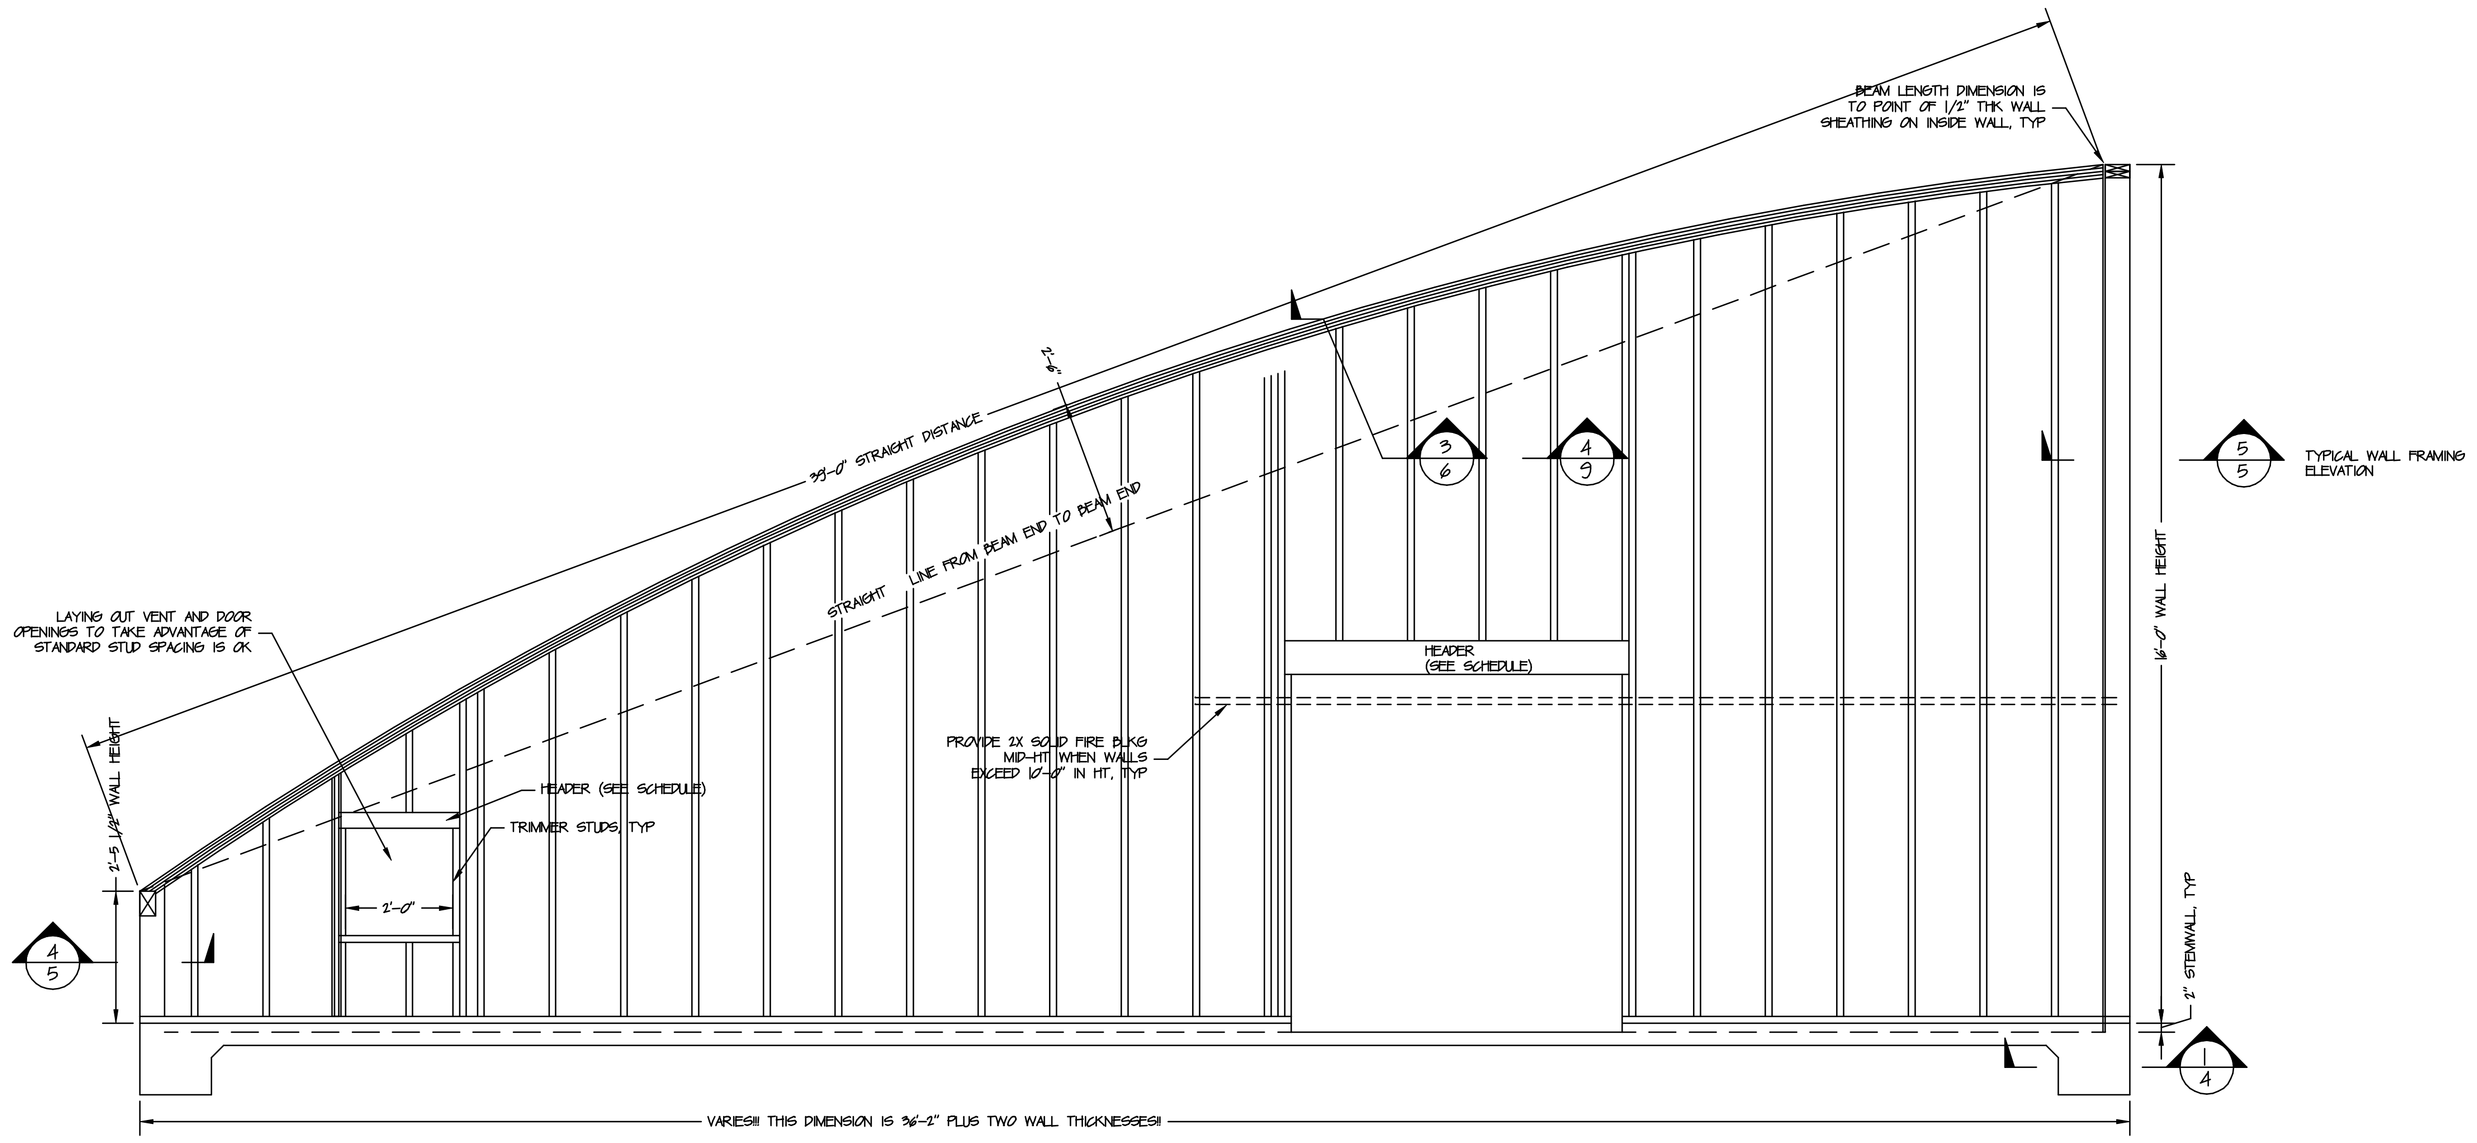

SECTION/ FRAMING ELEVATION 2/3
1/2" = 1'-0"

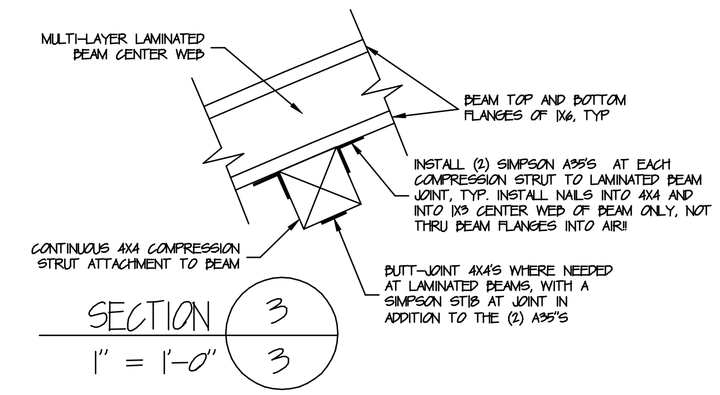

SECTION 3/3
1" = 1'-0"

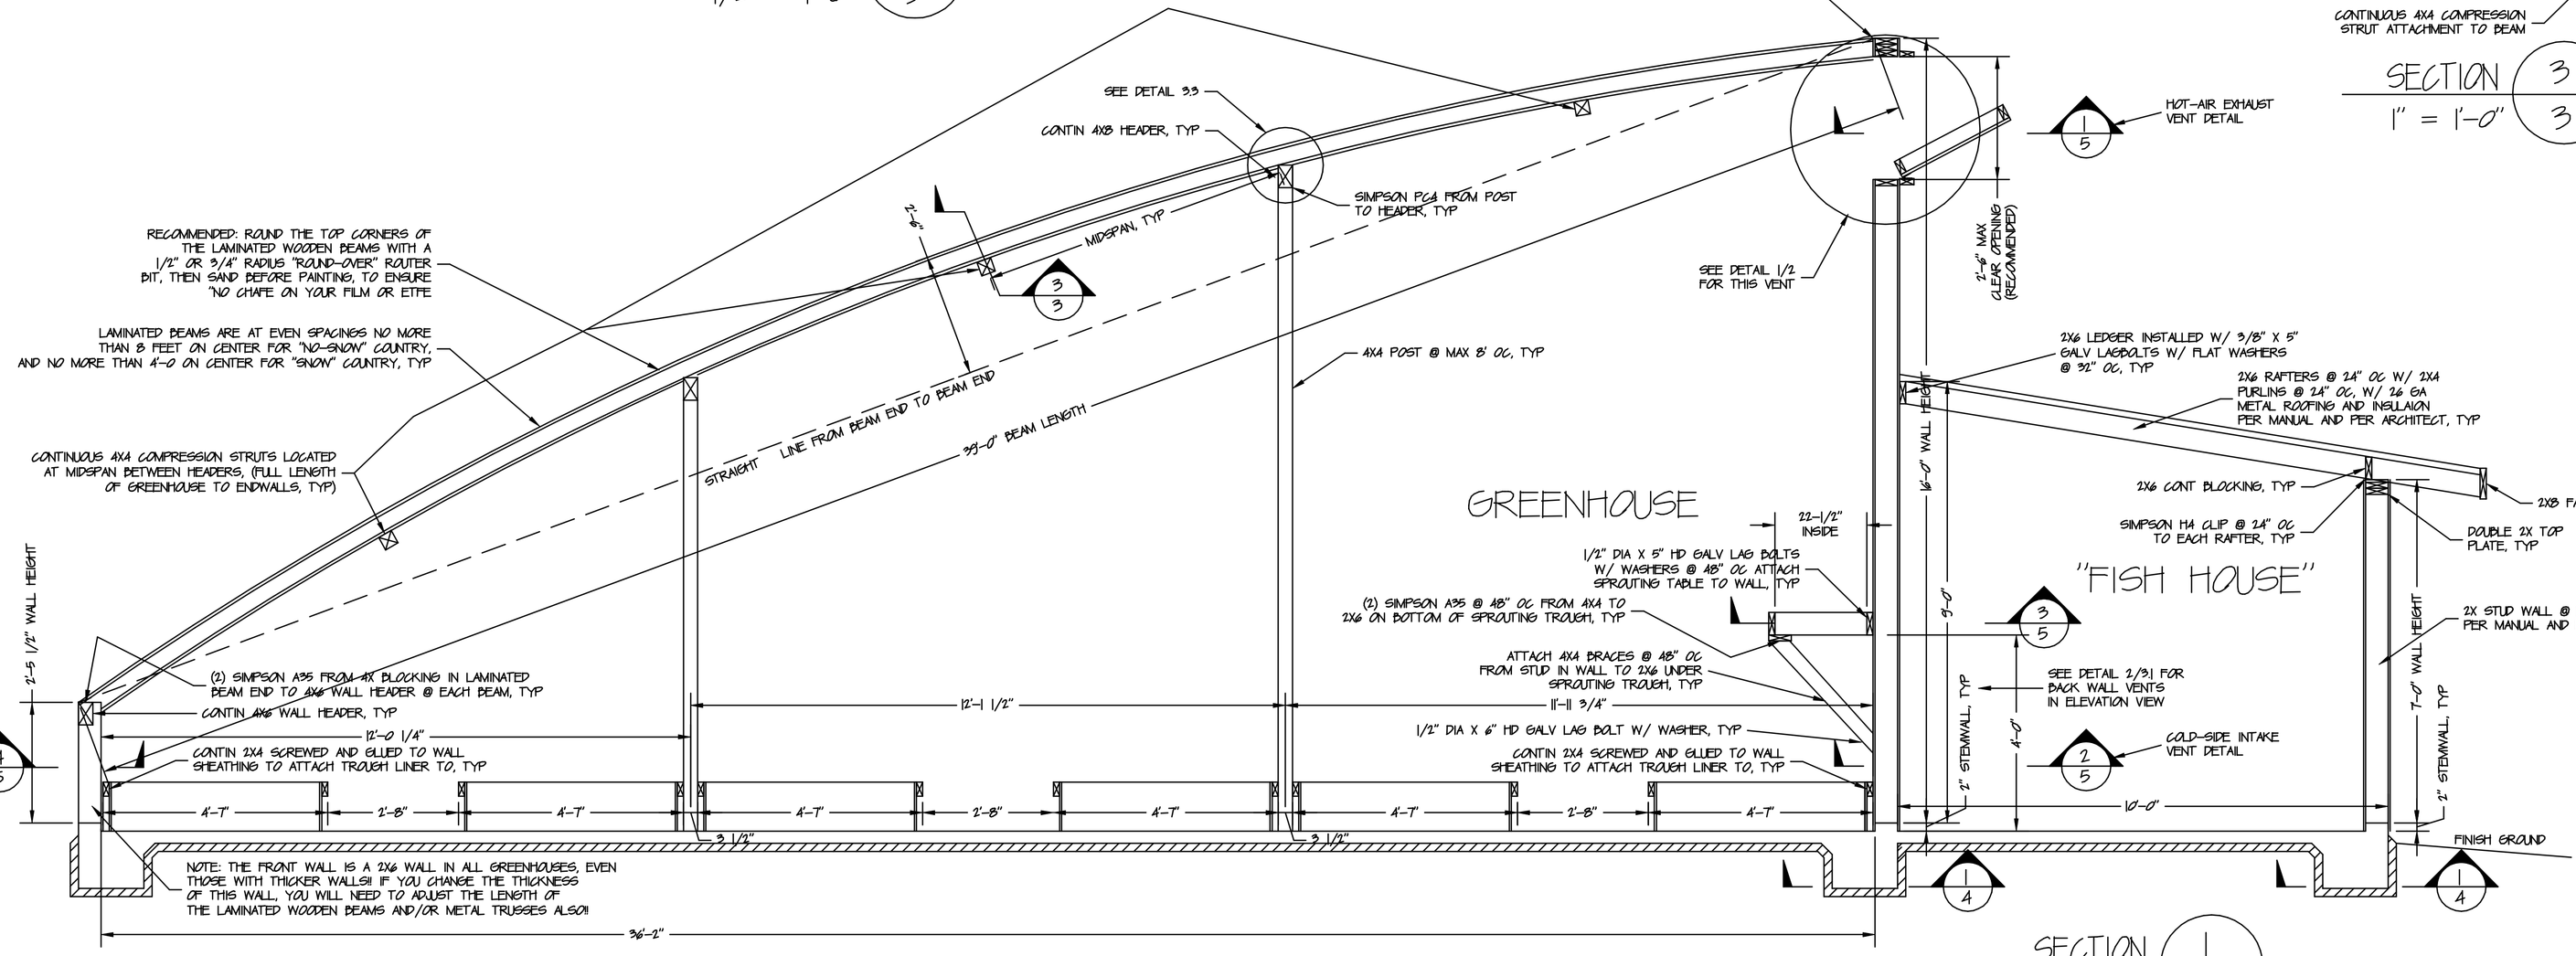

SECTION 1/3
1/2" = 1'-0"

Notice: Use of these CAD drawings and accompanying manuals for the purpose of constructing or having constructed an aquaponics system and/or greenhouse substantially similar to the ones shown in the manual and CAD drawings constitutes acceptance of the following conditions and terms of use of this material:

1. **You have the right to personally construct or have constructed one or more aquaponics systems and/or greenhouses to these designs for your own personal or business use.**
2. **If you construct aquaponics systems and/or greenhouses for others, allow others to use these plans; "lend" these plans, or sell these plans to have aquaponics systems constructed by or for others you hereby agree to remit to Friendly Aquaponics, Inc., Honokaa, Hawaii 96727, the sum of $500 US for each such aquaponics system and/or greenhouse constructed using these plans.**

NOTE: THIS MATERIAL COPYRIGHT
BY FRIENDLY AQUAPONICS, INC, SUSANNE FRIEND, AND TIM MANN 2008-2013. COPYING OR USING PORTIONS OR EXCERPTS OF THIS MATERIAL WITHOUT EXPRESS WRITTEN PERMISSION FROM THE AUTHORS IS PROHIBITED BY LAW.

FRIENDLY AQUAPONICS, INC
44-2351 MIDDLE ROAD
P.O. BOX 1196
HONOKAA, HAWAII, 96727
(808) 775-7745

6-TROUGH COMMERCIAL AQUAPONIC SOLAR GREENHOUSE

96 AND 192-FOOT GREENHOUSES, SECTIONS AND DETAILS

REV # 0
3-16-13
SHEET # 3